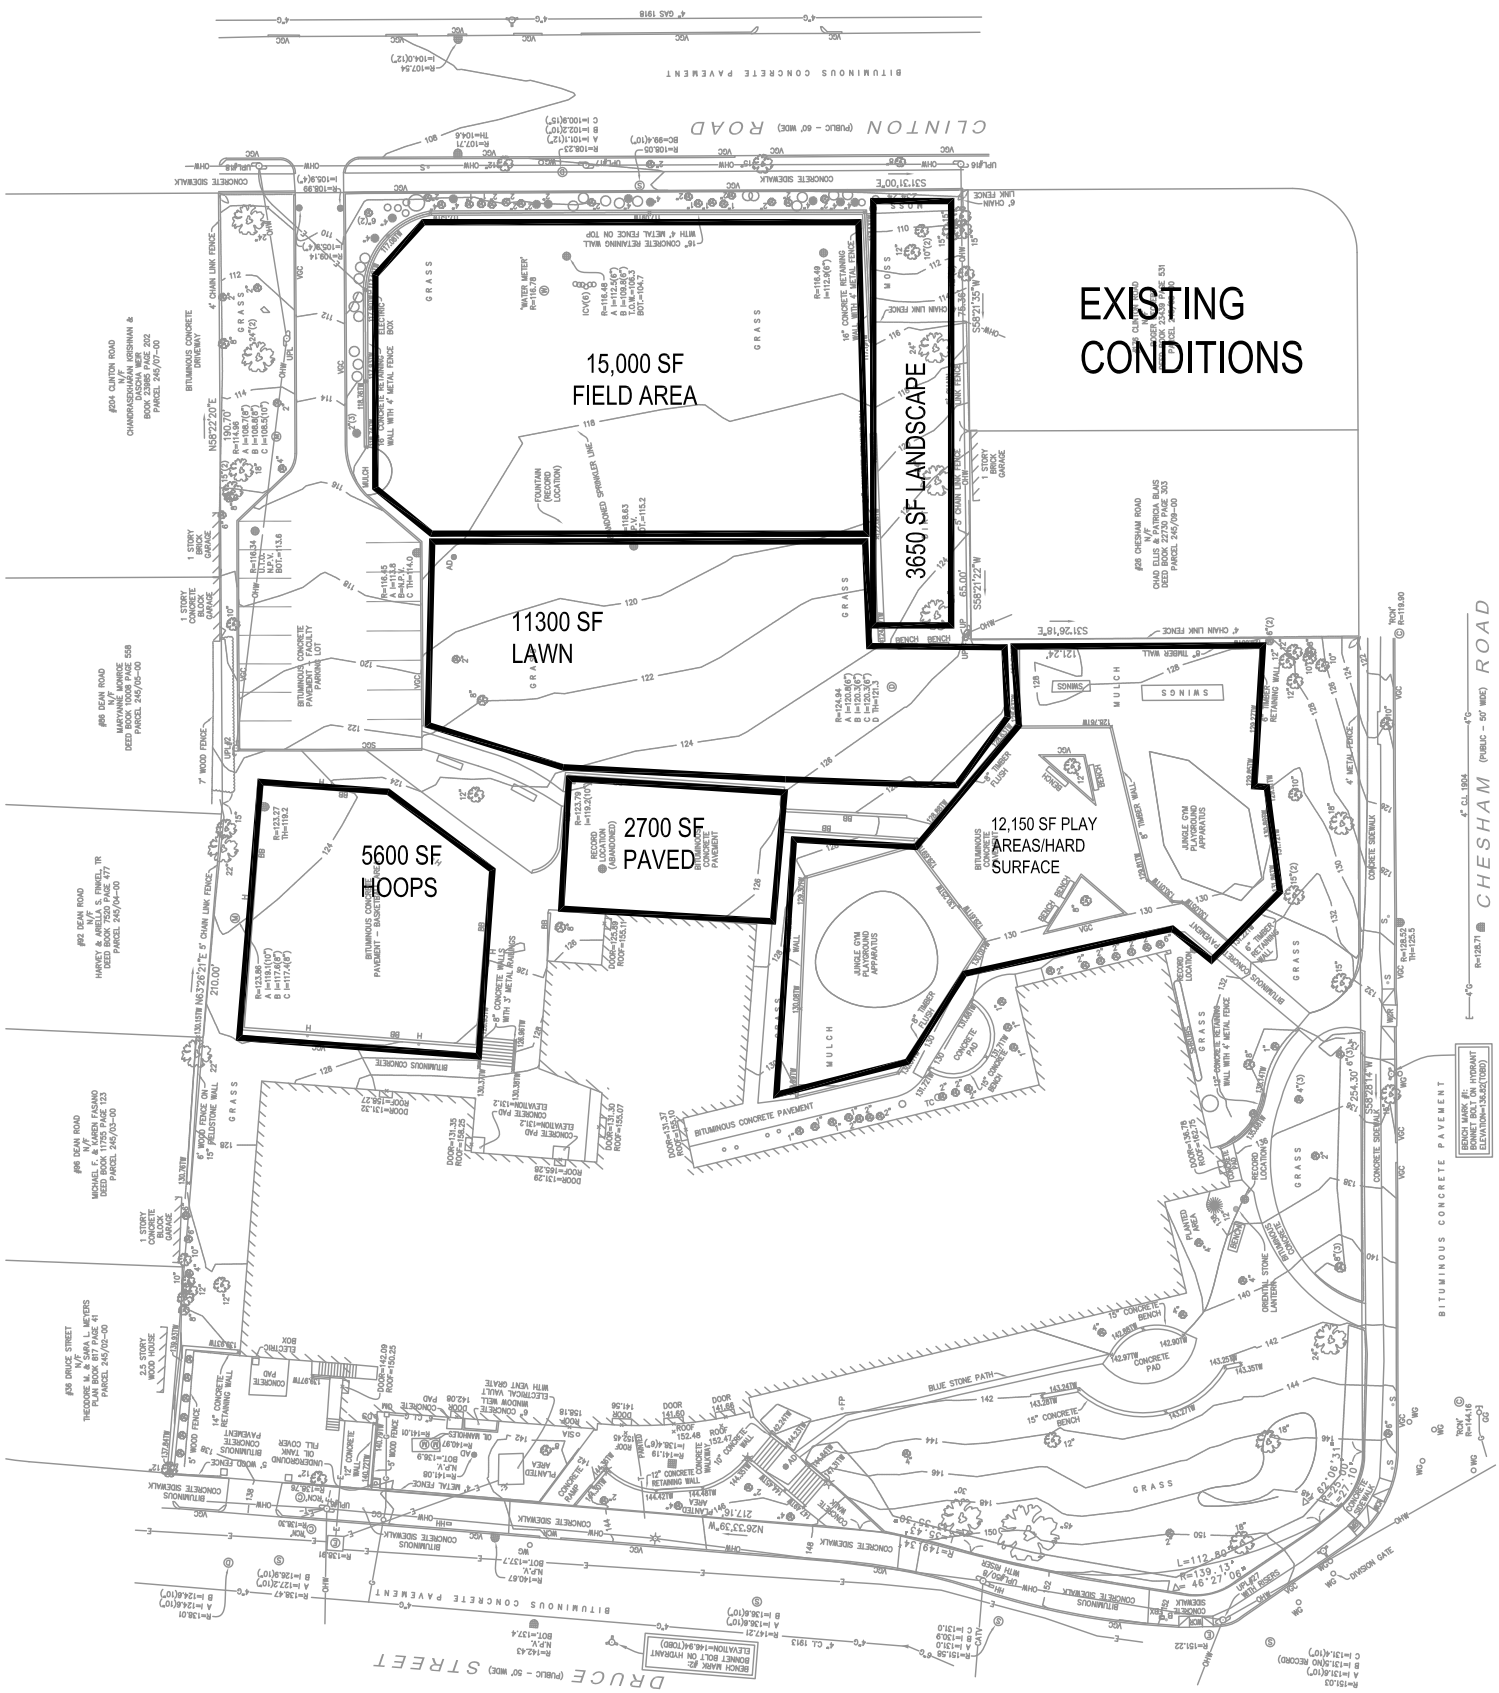
EXISTING CONDITIONS
15,000 SF FIELD AREA
3650 SF LANDSCAPE
11300 SF LAWN
5600 SF HOOPS
2700 SF PAVED
12,150 SF PLAY AREAS/HARD SURFACE
CLINTON ROAD
CHESHAM ROAD
DRUCE STREET